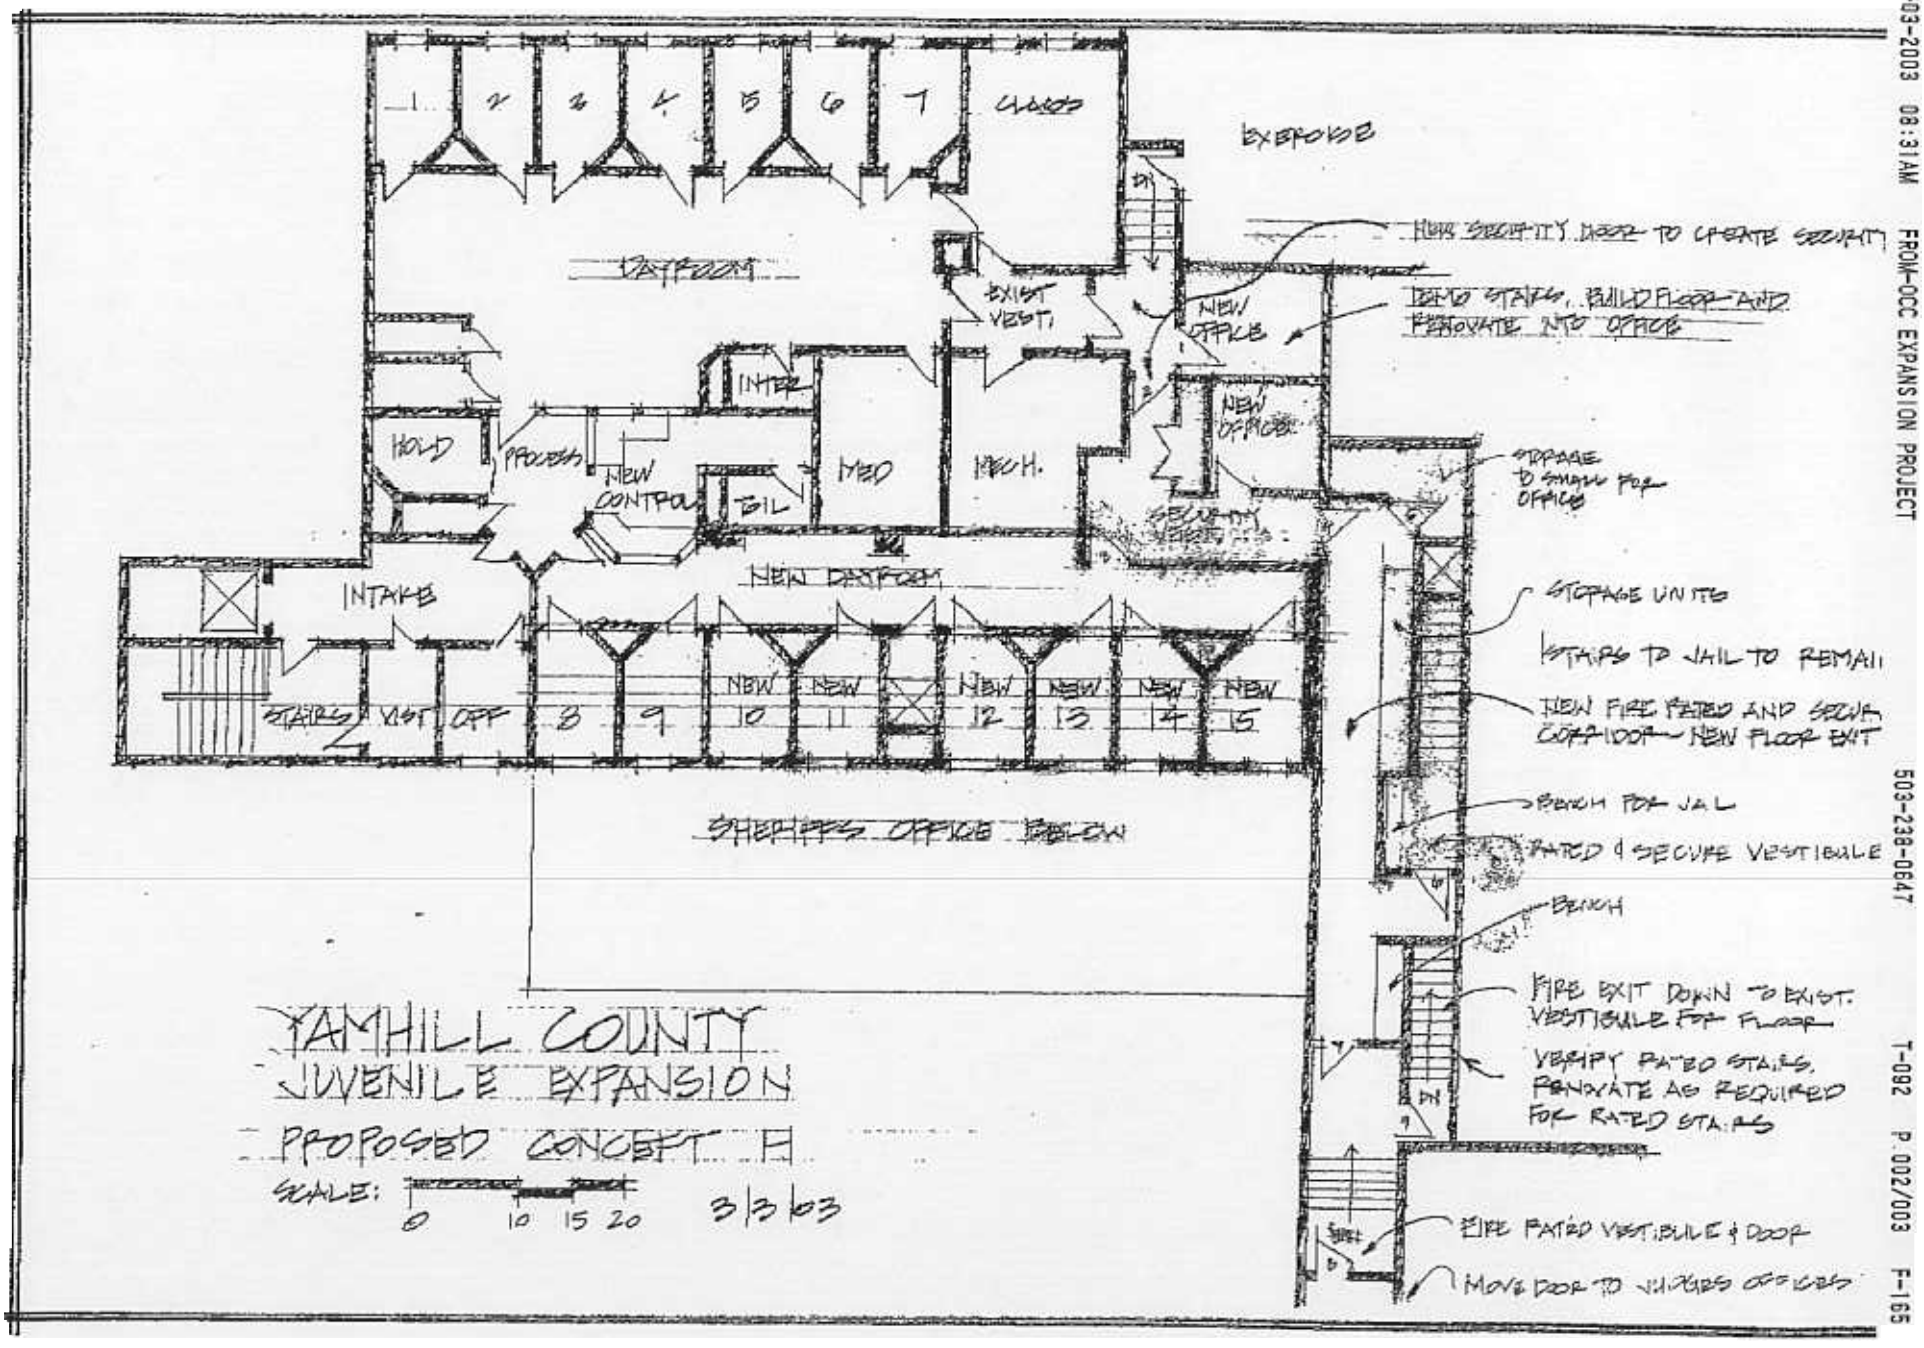
1
2
3
4
5
6
7
CLOSET
EXERCISE
DAYROOM
EXIST VEST.
NEW OFFICE
INTER
HOLD
PROCESS
NEW CONTROL
BIL
MED
MECH.
NEW OFFICE
SECURITY
NEW DAYROOM
INTAKE
STAIRS
VEST
OFF
8
9
10
11
12
13
14
15
SHERIFFS OFFICE BELOW
HOLD SECURITY DOOR TO CREATE SECURITY
DEMO STAIRS, BUILD FLOOR AND RENOVATE INTO OFFICE
STORAGE TO SMALL FOR OFFICE
STORAGE UNITS
STAIRS TO JAIL TO REMAIN
NEW FIRE RATED AND SECURE CORRIDOR NEW FLOOR EXIT
BENCH FOR JAIL
RATED & SECURE VESTIBULE
BENCH
FIRE EXIT DOWN TO EXIST. VESTIBULE FOR FLOOR
VERIFY RATED STAIRS, RENOVATE AS REQUIRED FOR RATED STAIRS
FIRE RATED VESTIBULE & DOOR
MOVE DOOR TO JUDGES OFFICES
YAMHILL COUNTY
JUVENILE EXPANSION
PROPOSED CONCEPT H
SCALE:
0 10 15 20
3/3/03